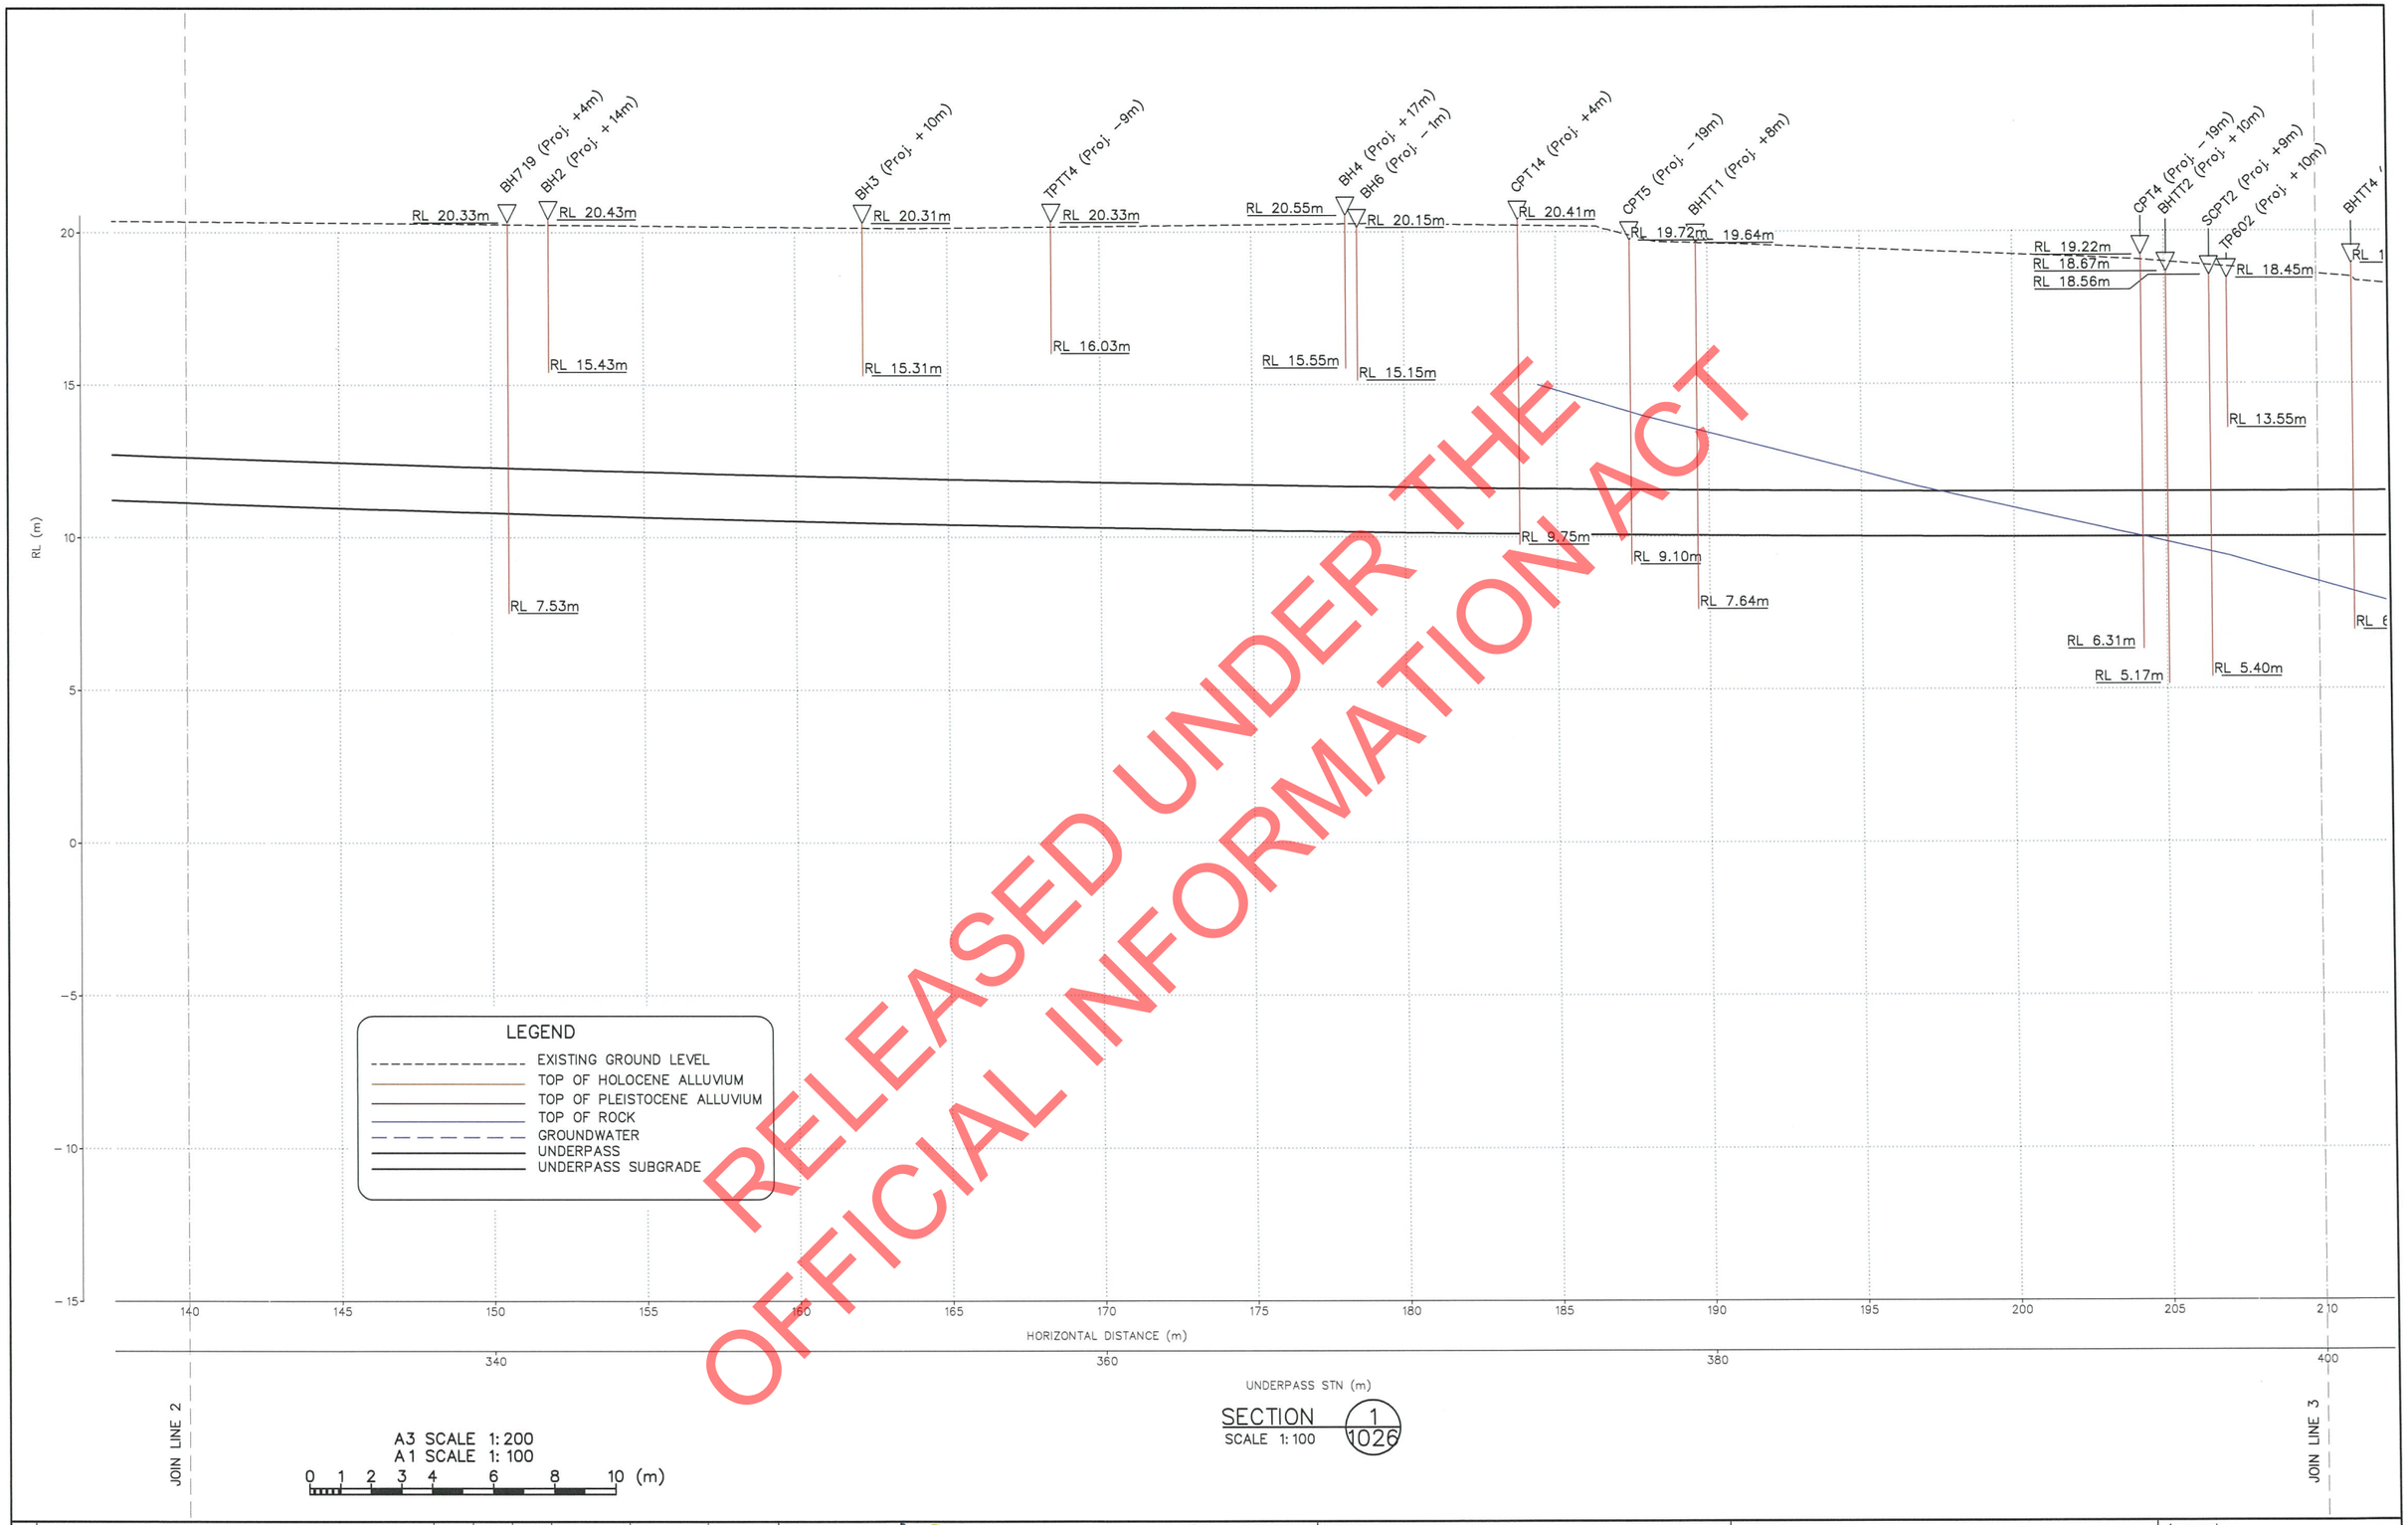

RELEASED UNDER THE OFFICIAL INFORMATION ACT

Rev	Revision Description	Drawn	Drawing Checked	Designed	Design Checked	Approved	Date
A	FOR INFORMATION	FFAN		NCP			

Tab UND–02–1032

Scales
1: 200 (A3)
1: 100 (A1)

Original Size A1

NZ TRANSPORT AGENCY WAKA KOTAHI

Memorial Park Alliance

NOTES
1. ALL DIMENSIONS ARE IN METRES UNLESS NOTED OTHERWISE.
2. LEVEL DATUM: LINZ (MSL) WELLINGTON VERTICAL DATUM 1953.

Document Controller Check: NKV Date: 28/5/13

This drawing is not to be used for construction purposes unless signed approved and issued For Construction

SH1 WELLINGTON INNER CITY IMPROVEMENTS

UNDERPASS - 02 GEOTECHNICAL
SECTION 1
SHEET 3

Approved
NOT FOR CONSTRUCTION

Status
FOR INFORMATION

Drawing Number
UND-02-1032

Revision
A

Z:\CAD 01 WCI\01 CAD\01_Dwgs\02 Geotechnical\UNDERPASS (UND) Dwgs\UND–02– 1030_1080.dwg PRINTED BY: FFAN 27–May– 13 5: 16 p.m.

DO NOT SCALE FROM THIS DRAWING – Document copyright of Downer and its project consultants 2012 and may only be used for its intended purpose.